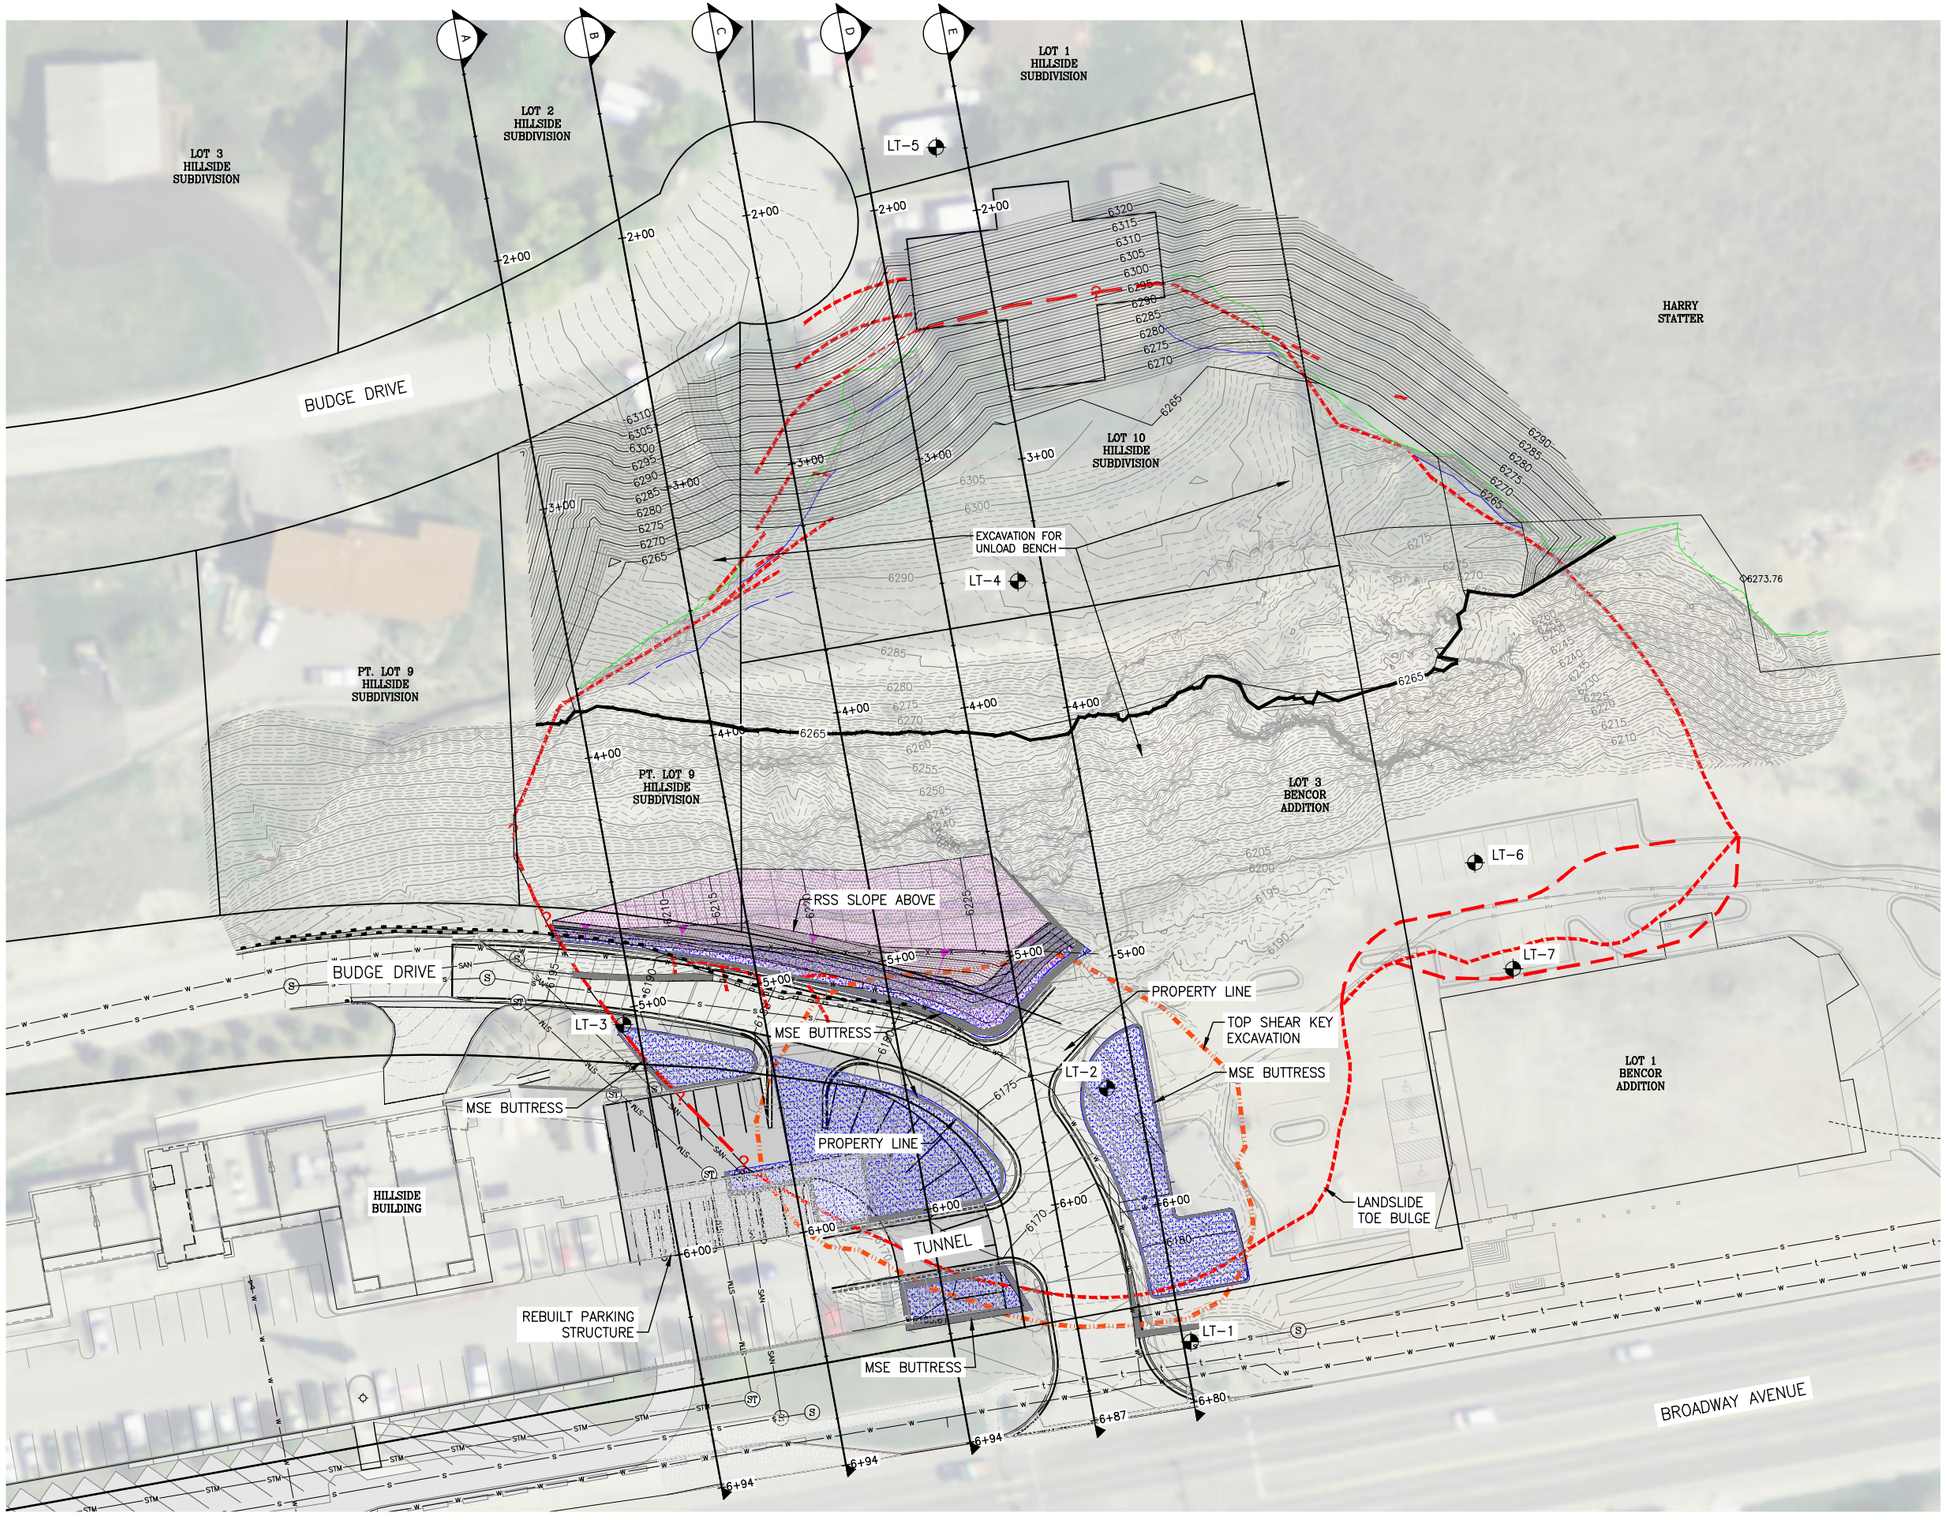

LEGEND

- ASPHALT
- CONCRETE PARKING STRUCTURE
- MSE BUTTRESS
- RSS SLOPE
- SCARP PER LT MAPPING SUMMER 2014
- TOP OF SCARP
- TOE SCARP
- LT-1 BOREHOLE

	REV.
DATE	4/14/2015
SURVEYED	LR
ENGINEERED	AL
DRAWN	SK
CHECKED	RN
APPROVED	

LANDSLIDE TECHNOLOGY
10250 S.W. Greenburg Road, Suite 111
Portland, Oregon 97223
Phone 503-452-1260 Fax 503-452-1528

NELSON ENGINEERING
P.O. BOX 1599, JACKSON WYOMING (307) 733-2087

DRAWING TITLE: SITE PLAN

JOB TITLE: TOWN OF JACKSON BUDGE DRIVE SLIDE MITIGATION

DRAWING NO: EXHIBIT

JOB NO: 14-175-01

S:\Proj\2014\175-01 (Budge Drive Landslide Mitigation)\Drawings\LANDUIS\Design XSections.dwg (Site Plan) - Apr 14 2015 12:59:45 pm PLOTTED BY green